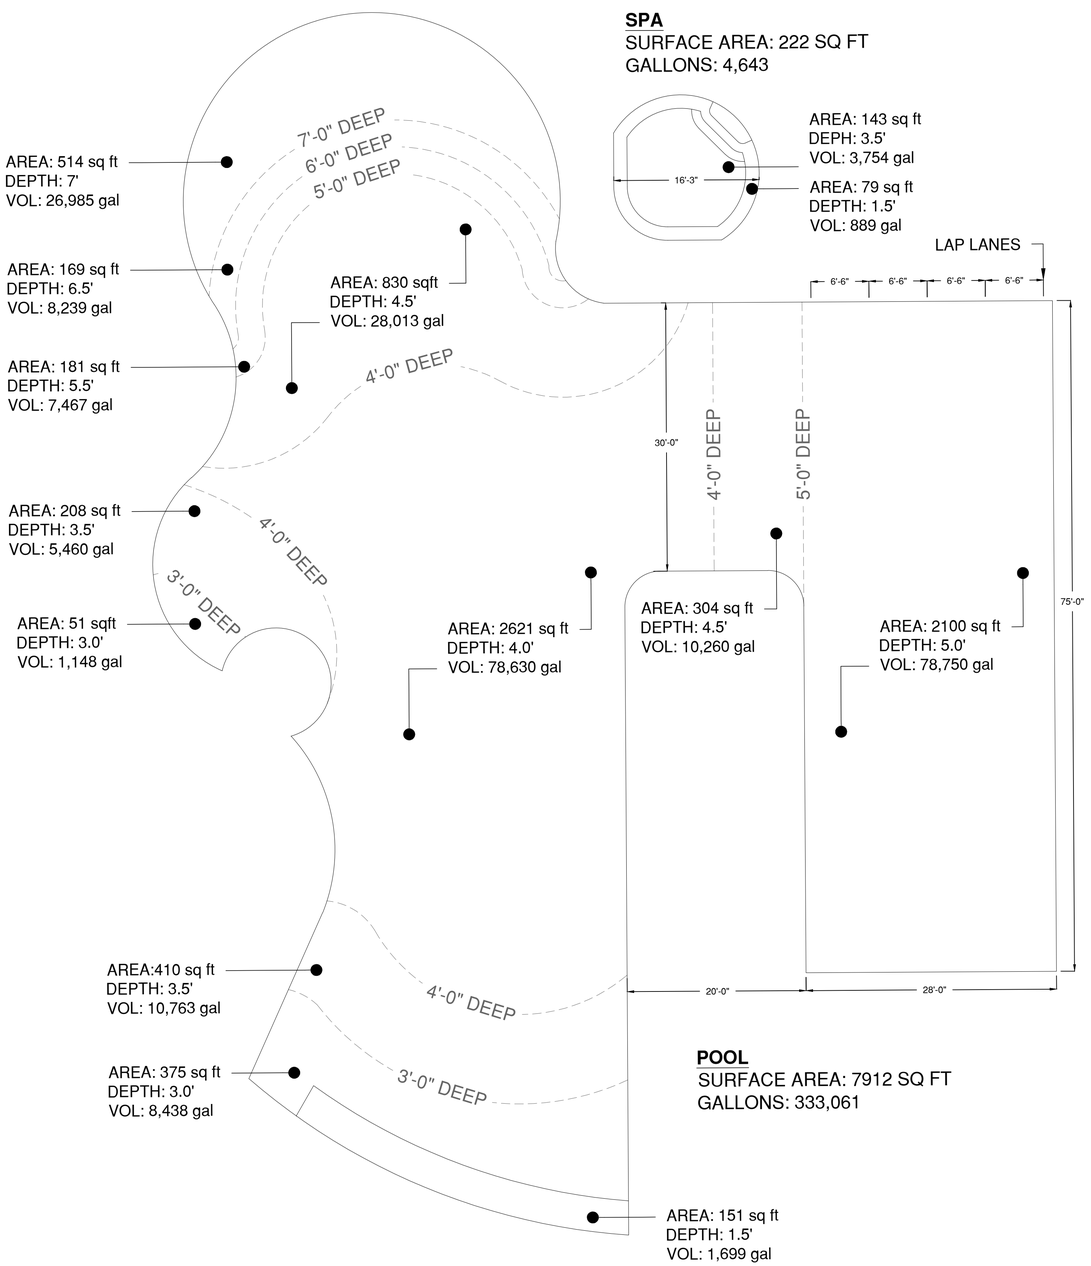

1 VERSION 4.0
Scale: 1/8" = 1'-0"

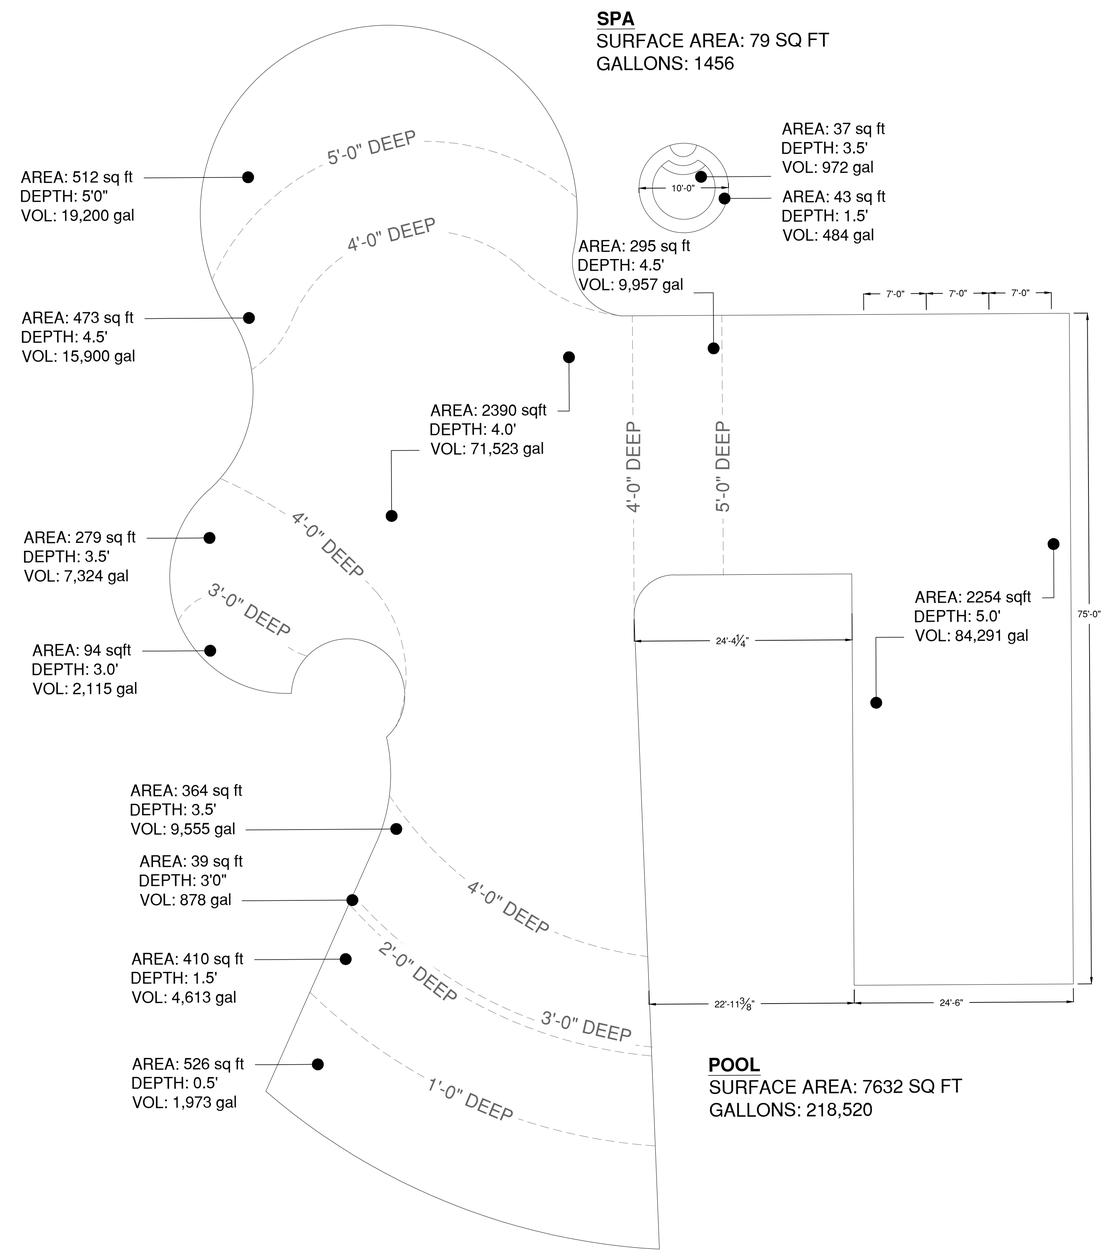

2 VERSION 3.5
Scale: 1/8" = 1'-0"

REVISIONS BY

SUN LAKES

QUADESIGN INTERNATIONAL®
7536 N. LA CHOLLA BLVD.
TUCSON, ARIZONA 85741
520-219-9200
WWW.AQUADESIGN.NET
PREPARED BY:

NOT FOR BID
NOT FOR CONSTRUCTION

DRAWN BY: DAVID SANABRIA
CHECKED BY: XX
DATE: 12/09/2024
SCALE: NOT TO SCALE
DRAWING NAME: VERSION 3.5

SHEET